

PLANNING


© 2024 RAAMP

Notes

1. This drawing has been prepared in accordance with the scope of RAAMP's appointment with its client and is subject to the terms and conditions of that appointment. RAAMP accepts no liability for any use of this document other than by its client and only for the purposes for which it was prepared and provided.

2. If received electronically it is the recipients responsibility to print to correct scale. Only written dimensions should be used.

3. Where applicable Ordnance Survey (c) Crown Copyright 2023  
All rights reserved.

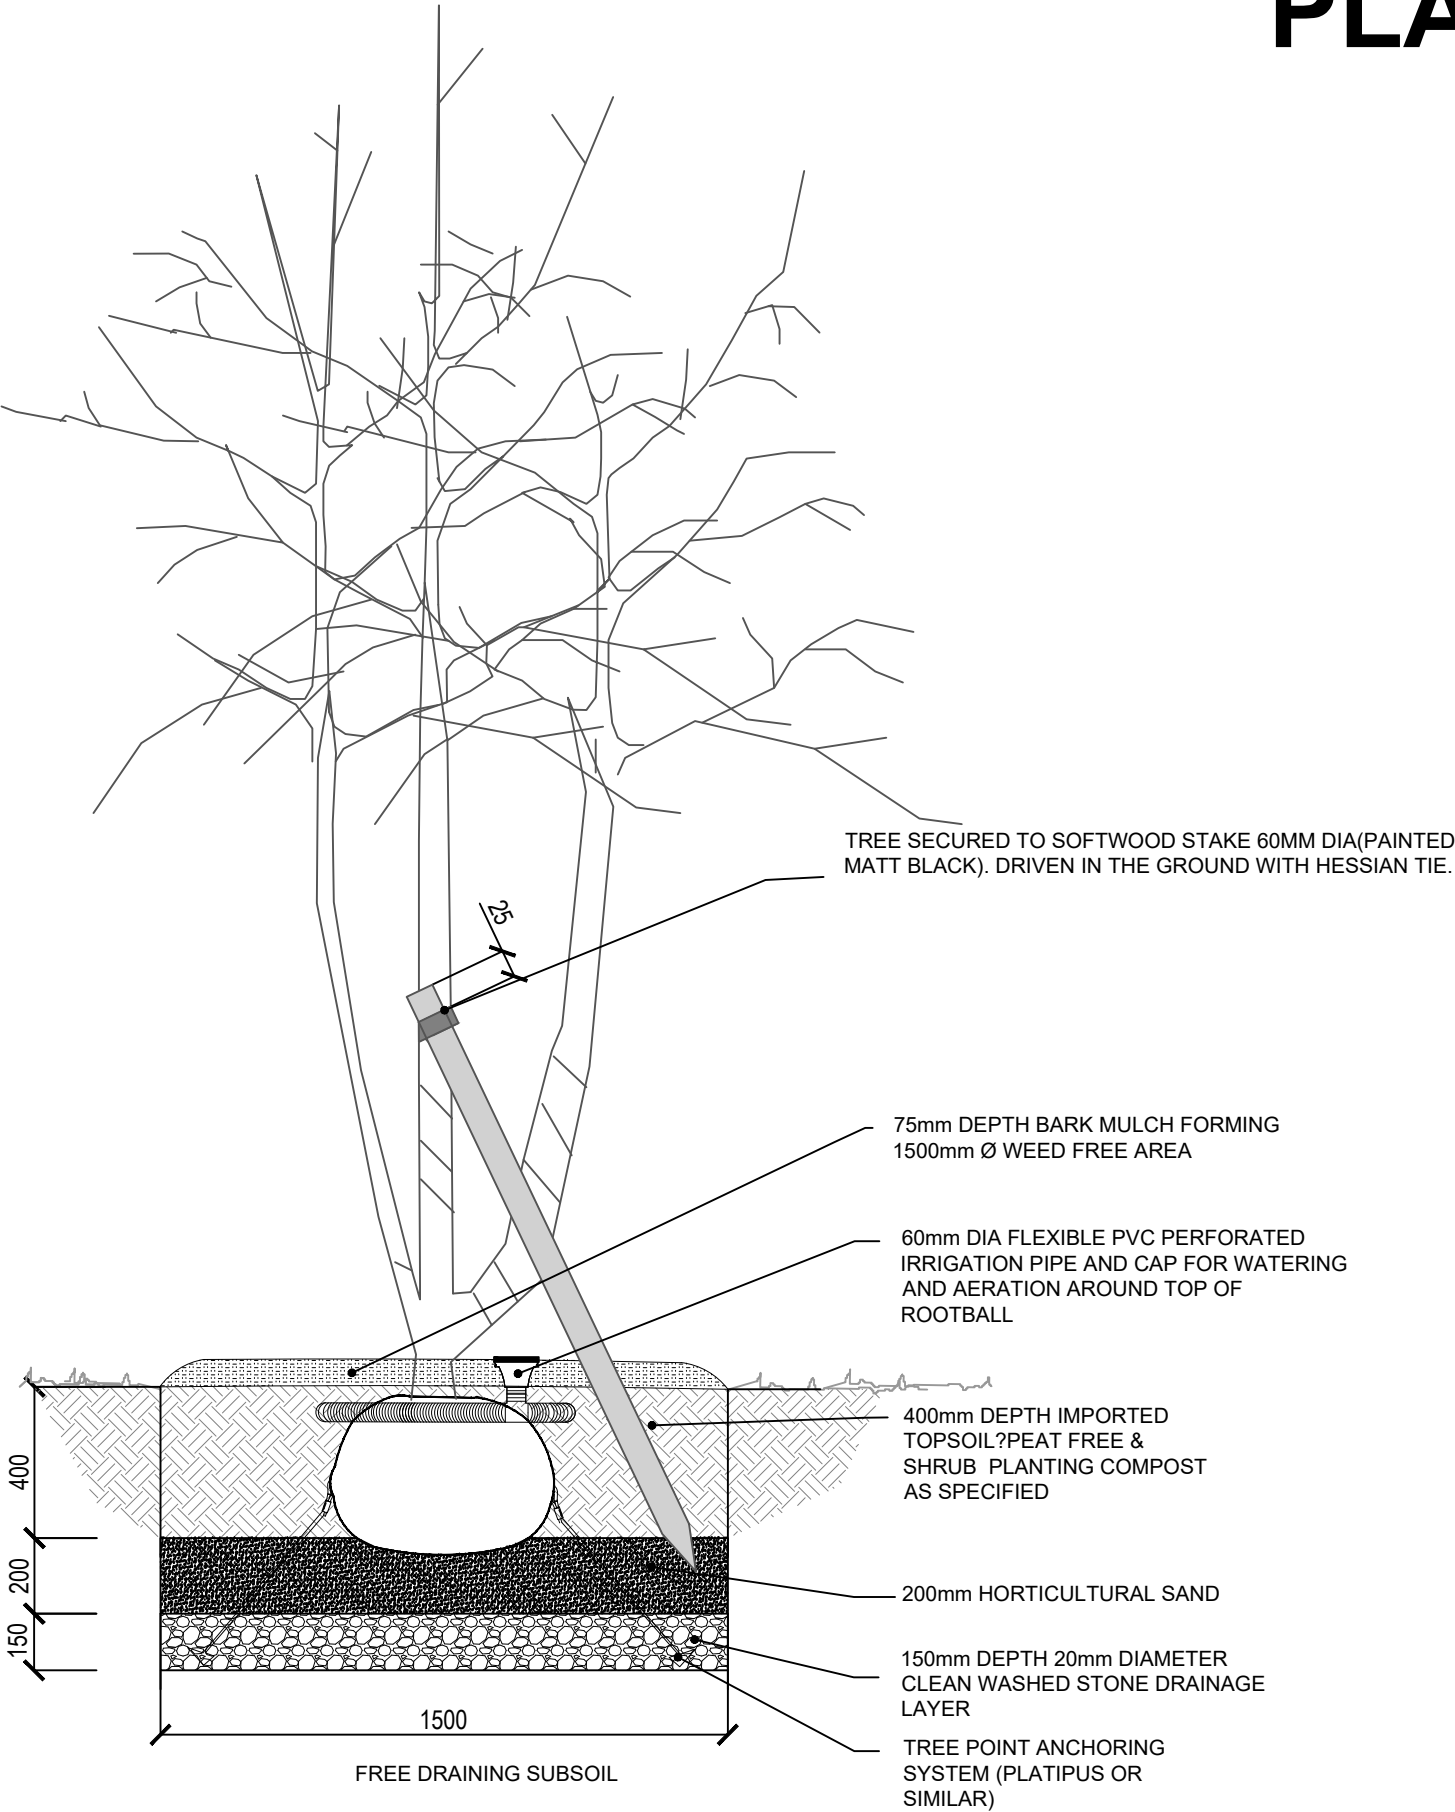

NOTE	Issue for planning	YT	AR	09/09/24
NOTE	Submitted for planning, subsequently advised by Medway Planning department 01/08/24, previous planning submissions (by others) to be withdrawn and landscape planning condition to be reworded by Medway planning, prior to resubmission. Confirmed 22/08/24.	YT	AR	31/07/24 01/08/24 22/08/24
NOTE	Issue for planning:	YT	AR	31/07/24
P1	First preliminary issue	YT	AR	07/07/24
Rev	Description	By	CB	Date



**REVILL ARCHITECTS  
AND  
MASTER PLANNERS**

T: 07436 393167  
E: andrerevill@raamp.co.uk



Client	MEDWAY DEVELOPMENT COMPANY LTD		
Project	CHATHAM WATERFRONT RIBA STAGE 4		
Title	TREE PIT PLANNING DETAILS AND MEANS OF SUPPORT MULTI-STEM TREE		
Status	Drawn By	PM/Checked by	
PLANNING	YT	AR	
Job Ref	Scale @ A3	Date Created	
RAAMP	NTS	July 2024	
RAAMP Drawing / Figure Number		Rev	
18.037-RAAMP-V1-00-DR-L-704-S3-P1			